DECLARATION OF DEDICATION

THE UNDERSIGNED OWNER HEREBY REDEDICATES THAT PORTION OF DAPHNE FERNWOOD CEMETERY, FORMERLY SAUSALITO CEMETERY AS DELINEATED ON THIS MAP EXCLUSIVELY FOR CEMETERY PURPOSES.

DAPHNE FERNWOOD, INC., A CALIFORNIA CORPORATION

BY Virginia Daphne BY _____

OWNER'S ACKNOWLEDGMENT

STATE OF CALIFORNIA
COUNTY OF San Francisco) SS.

ON THIS 17 DAY OF February, IN THE YEAR 1993, BEFORE ME, V. Osmonds Nixon, A NOTARY PUBLIC IN AND FOR THE COUNTY OF San Francisco, PERSONALLY APPEARED Virginia Daphne _____ AND _____ FOR DAPHNE FERNWOOD, INC. A CALIFORNIA CORPORATION, PERSONALLY KNOWN TO ME (OR PROVED TO ME ON THE BASIS OF SATISFACTORY EVIDENCE ) TO BE THE PERSONS WHO EXECUTED THE WITHIN INSTRUMENT AS President AND _____ ON BEHALF OF SAID CORPORATION THEREIN NAMED, AND ACKNOWLEDGED TO ME THAT SUCH CORPORATION EXECUTED THE SAME AS President / Secty-Treasurer

IN WITNESS WHEREOF, I HAVE HEREUNTO SET MY HAND AND AFFIXED MY OFFICIAL SEAL AT MY OFFICE IN SAID COUNTY OF San Francisco, THE DAY AND YEAR IN THIS CERTIFICATE FIRST ABOVE WRITTEN.

BY: _____
NOTARY PUBLIC IN AND FOR THE COUNTY OF San Francisco, STATE OF CALIFORNIA

MY COMMISSION EXPIRES 30 July 1994

OFFICIAL NOTARY SEAL
V. OSMUND NIXON
Notary Public — California
SAN FRANCISCO COUNTY
My Comm. Expires JUL 30,1994

OFFICIAL NOTARY SEAL
V. OSMUND NIXON
Notary Public — California
SAN FRANCISCO COUNTY
My Comm Expires JUL 30,1994

RECORDER'S STATEMENT

FILED THIS 1st DAY OF MARCH 1993 AT 8:01 AM IN BOOK 21 OF SURVEYS AT PAGE 19, AT THE REQUEST OF I.L. SCHWARTZ ASSOC., INC. AND THE DEPARTMENT OF PUBLIC WORKS. SERIAL NO. 93-17732 FEE: $ 18.00

James L. Dal Bon
COUNTY RECORDER

BY: Karen Small
DEPUTY

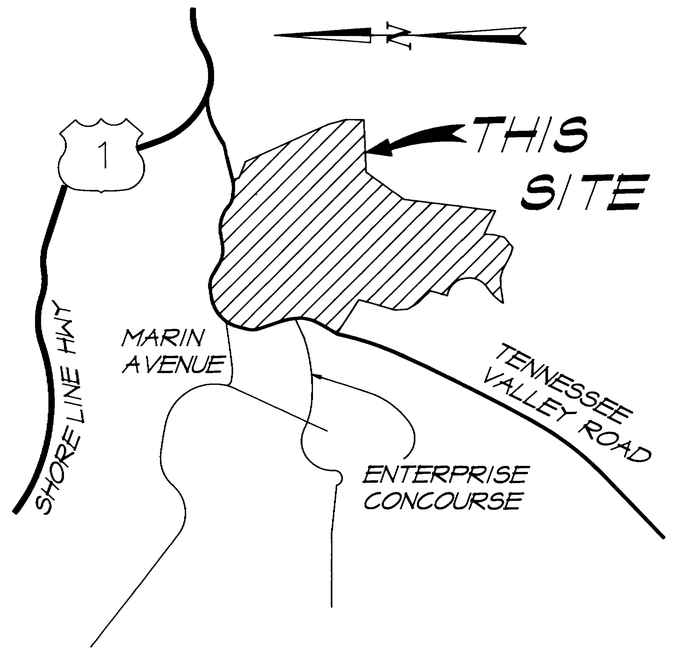


VICINITY MAP
-NTS-

ENGINEER'S STATEMENT

THIS MAP WAS PREPARED BY ME OR UNDER MY DIRECTION IN SEPTEMBER 1992, AT THE REQUEST OF DAPHNE FERNWOOD, INC. AND IS BASED ON RECORD DATA AND A FIELD SURVEY.

IRVING L. SCHWARTZ R.C.E. 3221 Exp 8.30.93

REGISTERED PROFESSIONAL ENGINEER IRVING L. SCHWARTZ No. 3221 CIVIL STATE OF CALIFORNIA

# Resubdivision Map Of Daphne Fernwood Cemetery

Formerly Sausalito Cemetery
<1 R.M. 68>

A Survey and Dedication of
that Certain Parcel of Land Conveyed by Deed
Recorded as Document Number 85-04772
and 2711 O.R. 158, Marin County Records.

Marin County California

PREPARED BY:

I.L. SCHWARTZ ASSOCIATES, INC.
CIVIL ENGINEERING AND LAND SURVEYING©
79 GALLI DRIVE NOVATO, CA 94949 (415) 883-9200

SCALE AS SHOWN
JOB NO. 5469

SEPTEMBER 1992
SHEET 1 OF 7 SHEETS

A.P.N. 052-100-12 & 13

DATA DISK NO: 6
FIELD BOOK NO: 95
DWG. DISK NO: 56
DWG. FILE: 5469RMI.DWG

CAN # 7367

21 RM 19

**BASIS OF BEARINGS:**
BOUNDARY INFORMATION AS ILLUSTRATED IS BASED ON THE RECORD OF SURVEY ENTITLED "LOT LINE ADJUSTMENT BETWEEN THE LANDS OF FIRST AMERICAN TITLE CO. OF MARIN AND DAPHNE FERNWOOD INC.", AS RECORDED IN BOOK 19 OF SURVEYS AT PAGE 90, MARIN COUNTY RECORDS.

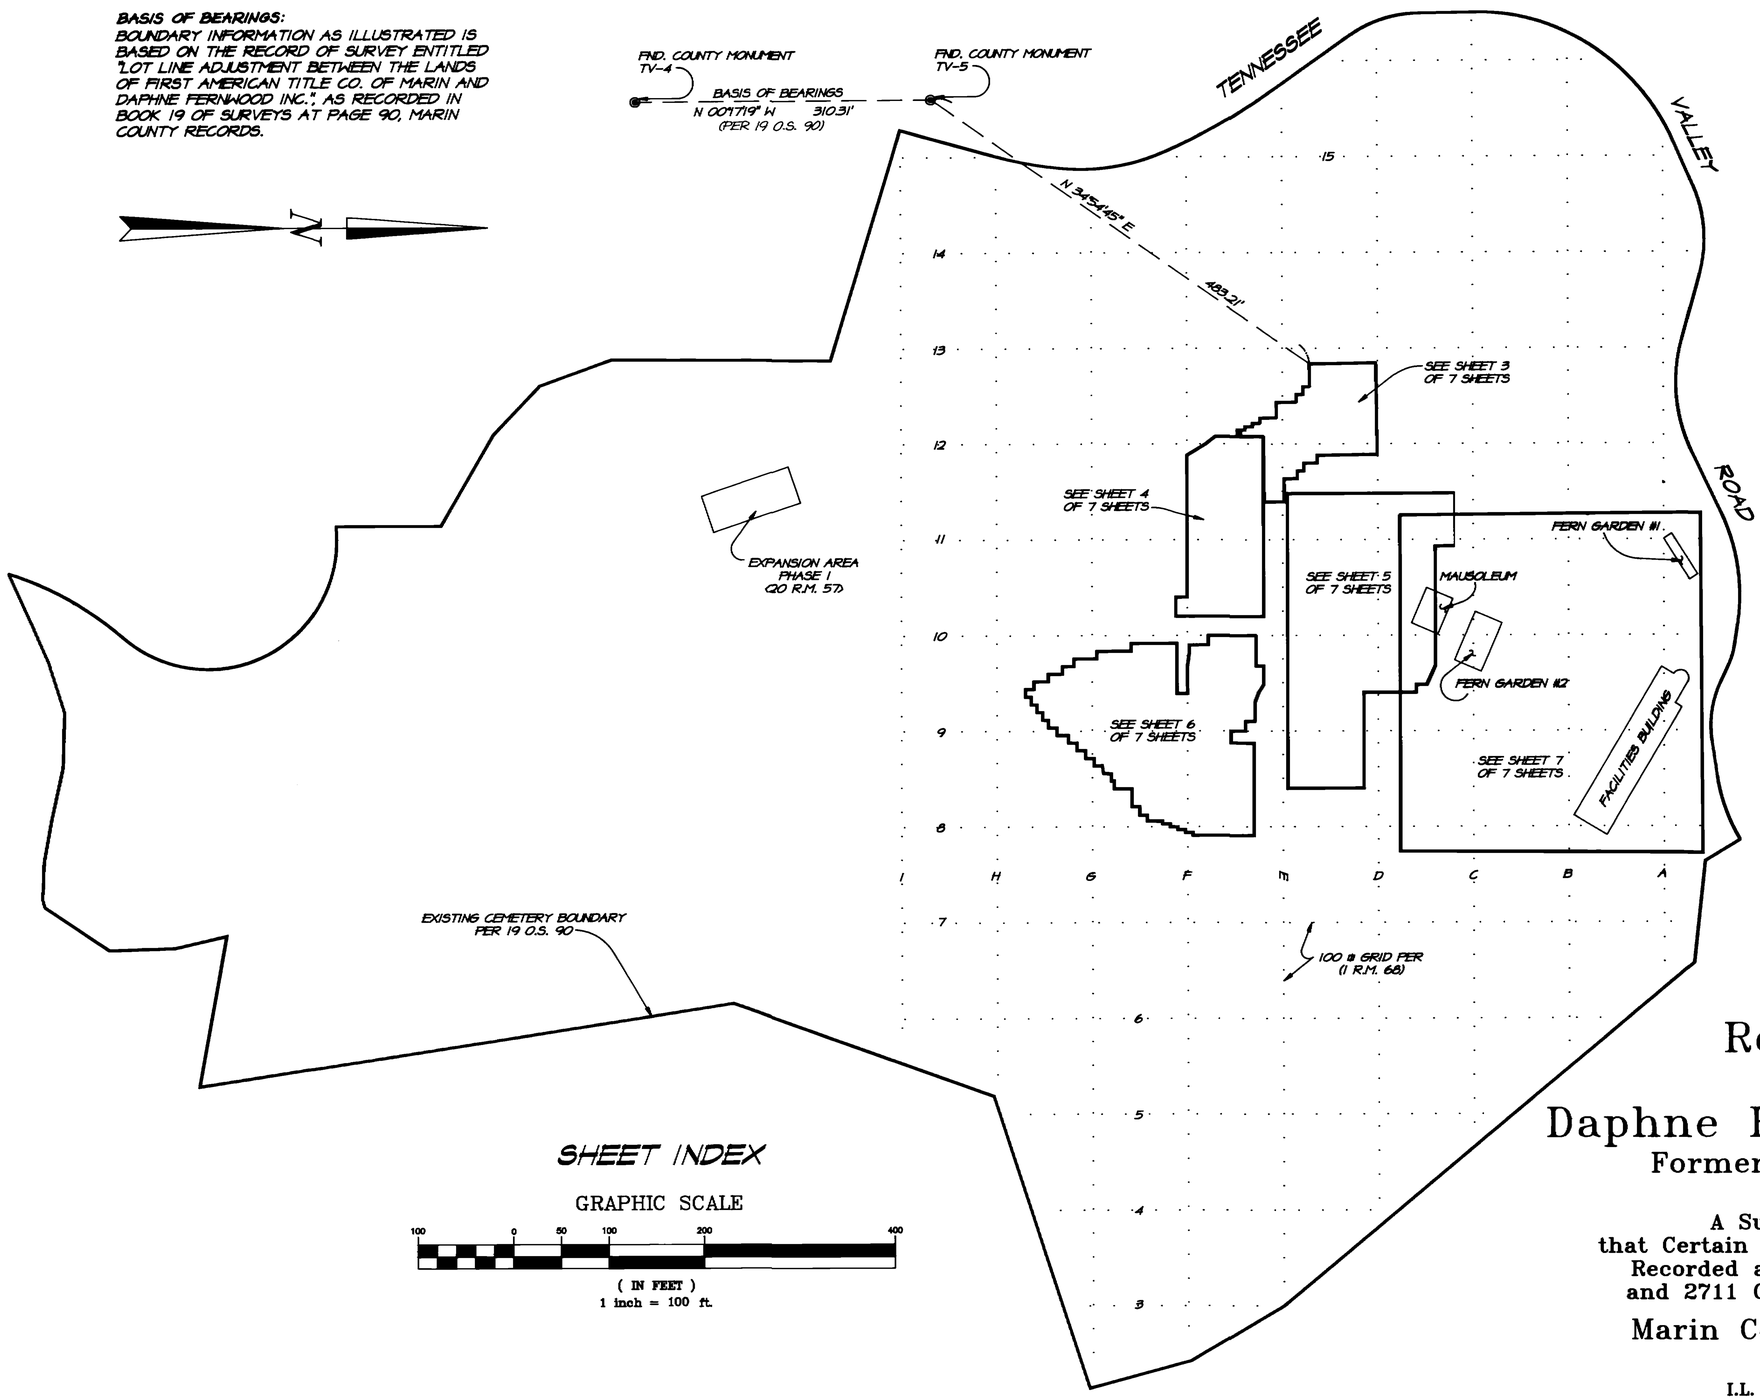


## SHEET INDEX

GRAPHIC SCALE

100 0 50 100 200 400

( IN FEET )
1 inch = 100 ft.

# Resubdivision Map Of Daphne Fernwood Cemetery

Formerly Sausalito Cemetery
<1 R.M. 68>

A Survey and Dedication of
that Certain Parcel of Land Conveyed by Deed
Recorded as Document Number 85-04772
and 2711 O.R. 158, Marin County Records.

Marin County California

PREPARED BY:

I.L. SCHWARTZ ASSOCIATES, INC.
CIVIL ENGINEERING AND LAND SURVEYING©
79 GALLI DRIVE NOVATO, CA 94949 (415) 883-9200

DATA DISK NO: 6
FIELD BOOK NO: 95
DWG. DISK NO: 56
DWG. FILE: 5469RMB.DWG

A.P.N. 052-100-12 & 13

SCALE AS SHOWN
JOB NO. 5469

SEPTEMBER 1992
SHEET 2 OF 7 SHEETS

## LEGEND

201 LOT NUMBER

• SET I.P. & TAG R.C.E. 18221

△ RANDOM CONTROL FOR SURVEY

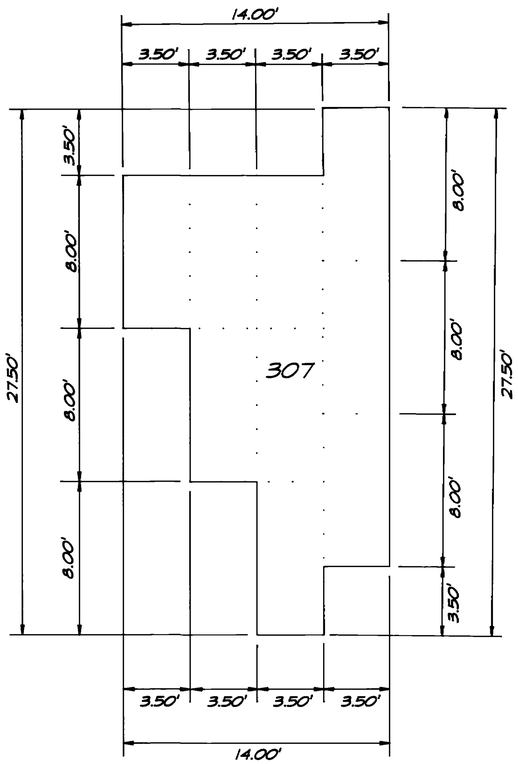


LOT 307 DIVISION

SCALE: 1" = 5'

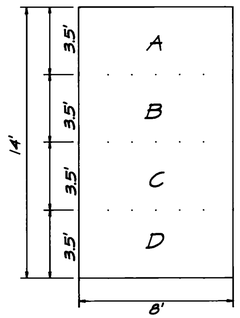


TYPICAL LOT DIVISION

SCALE: 1" = 5'

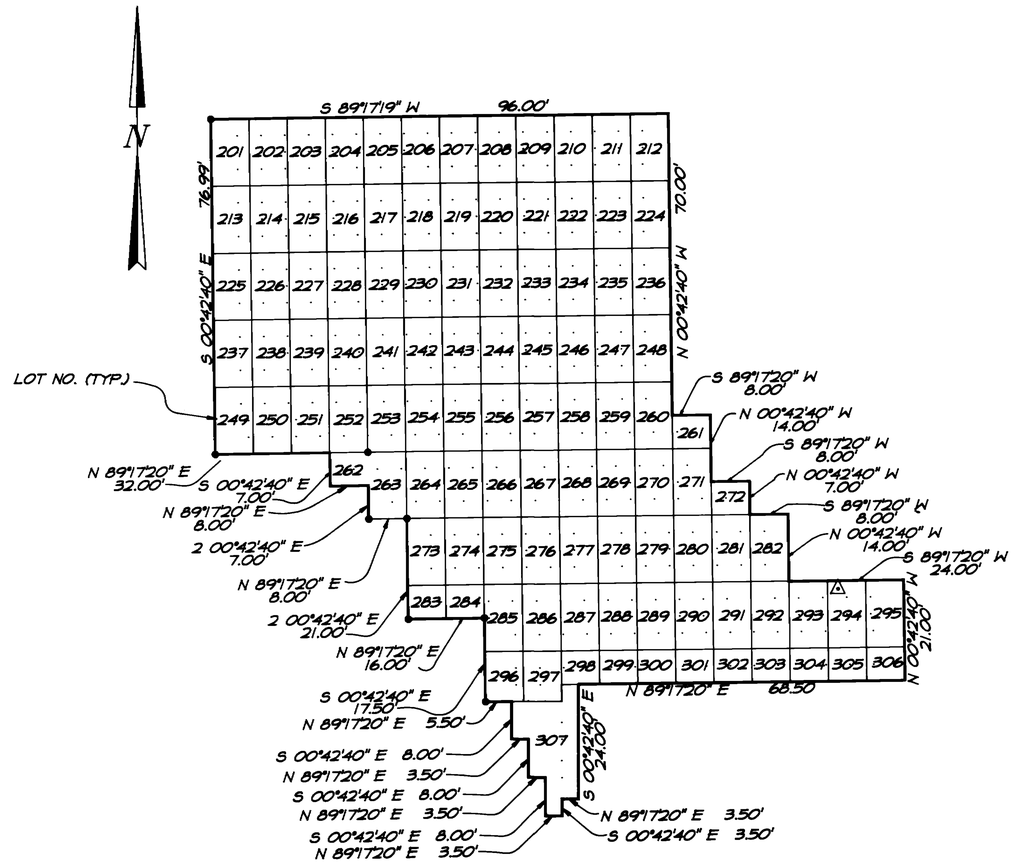


RESUBDIVISION AREA

SCALE: 1" = 20'

# Resubdivision Map Of Daphne Fernwood Cemetery

Formerly Sausalito Cemetery

<1 R.M. 68>

A Survey and Dedication of
that Certain Parcel of Land Conveyed by Deed
Recorded as Document Number 85-04772
and 2711 O.R. 158, Marin County Records.

Marin County California

PREPARED BY:

I.L. SCHWARTZ ASSOCIATES, INC.
CIVIL ENGINEERING AND LAND SURVEYING©
79 GALLI DRIVE NOVATO, CA 94949 (415) 883-9200

DATA DISK NO: 6
FIELD BOOK NO: 95
DWG.DISK NO: 56
DWG. FILE: 5469RM2

A.P.N. 052-100-12 & 13

SCALE AS SHOWN
JOB NO. 5469

SEPTEMBER 1992
SHEET 3 OF 7 SHEETS

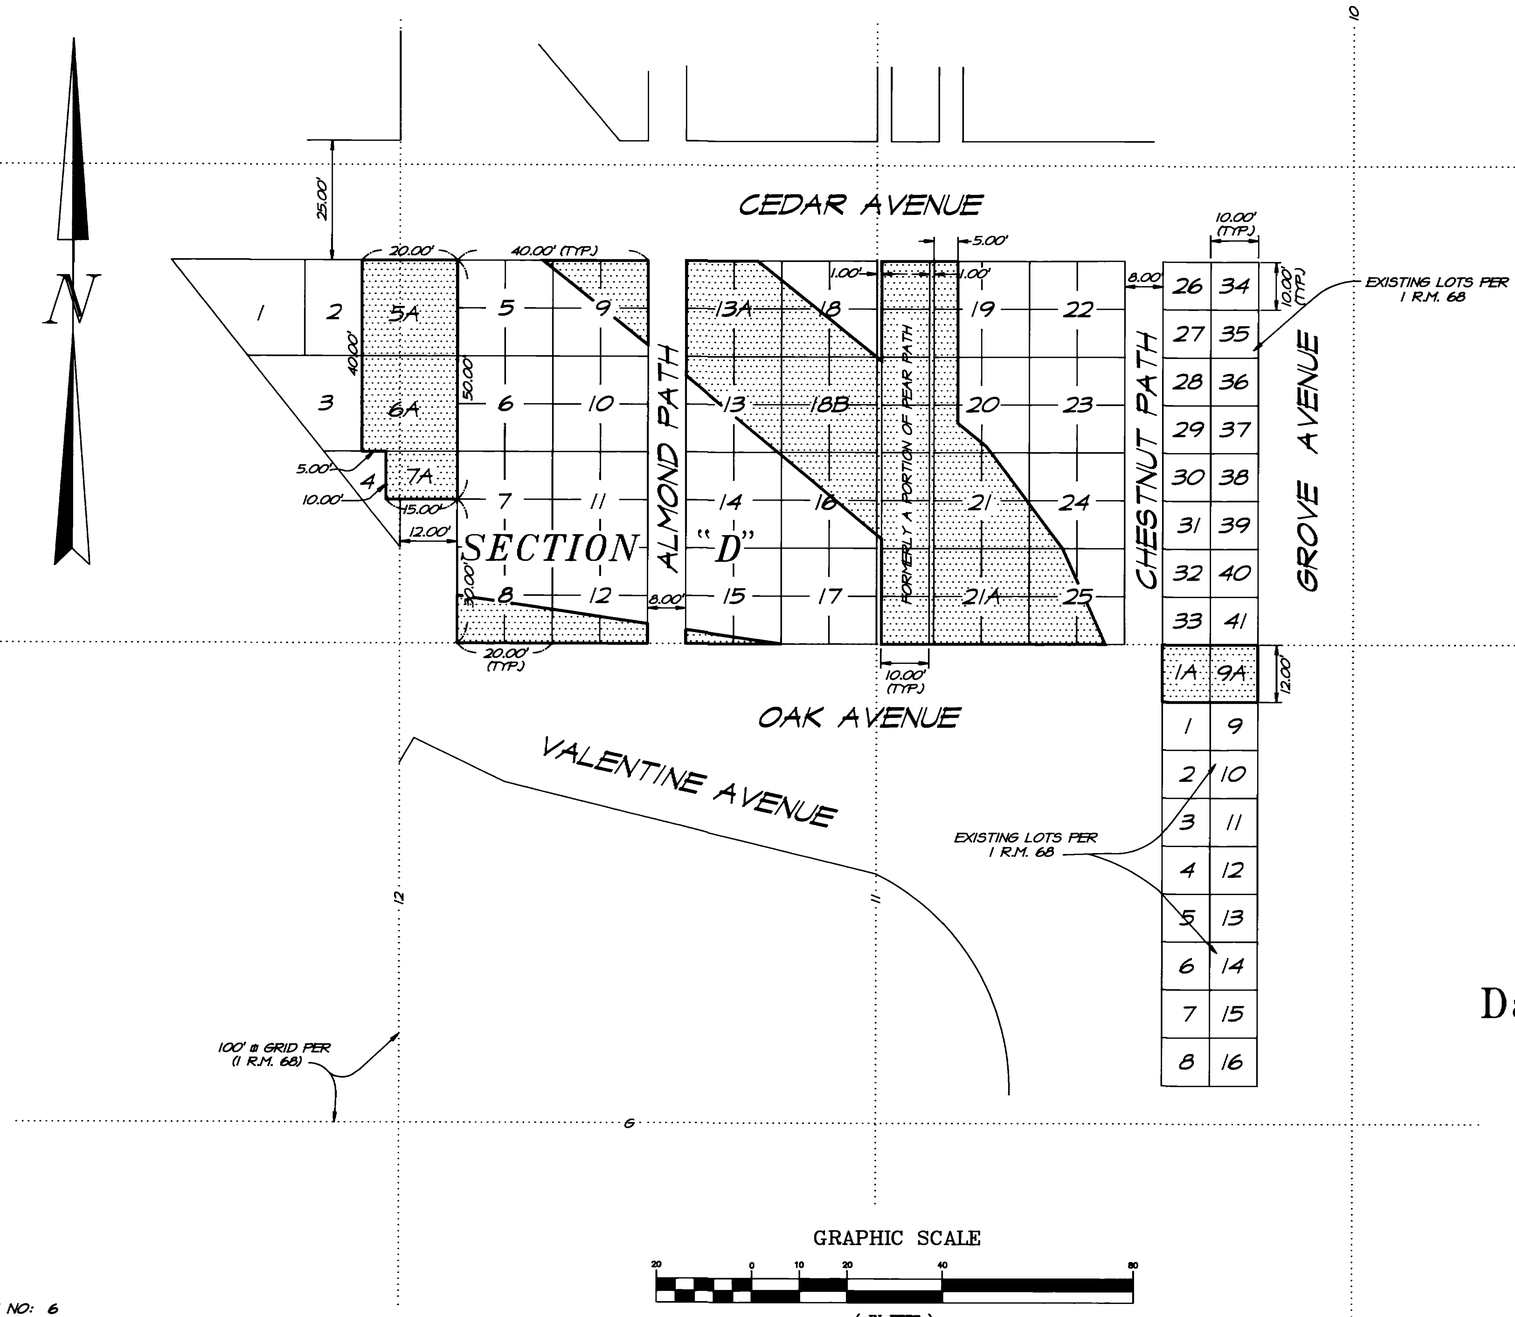


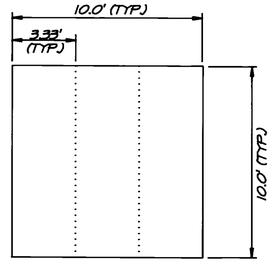


TYPICAL LOT DIVISION OF SUBDIVIDED AREAS

SCALE: 1" = 5'

NOTE:
STIPPLED AREAS INDICATE THOSE PORTIONS OF PREVIOUSLY PLATTED LOTS, ROADS AND PATHWAYS NOW BEING RESUBDIVIDED.

GRAPHIC SCALE

20 0 10 20 40 80

( IN FEET )
1 inch = 20 ft.

DATA DISK NO: 6
FIELD BOOK NO: 95
DWG. DISK NO: 56
DWG. FILE: 5469RM4.DWG

A.P.N. 052-100-12 & 13

# Resubdivision Map Of Daphne Fernwood Cemetery

Formerly Sausalito Cemetery
<1 R.M. 68>

A Survey and Dedication of
that Certain Parcel of Land Conveyed by Deed
Recorded as Document Number 85-04772
and 2711 O.R. 158, Marin County Records.

Marin County California

PREPARED BY:

I.L. SCHWARTZ ASSOCIATES, INC.
CIVIL ENGINEERING AND LAND SURVEYING©
79 GALLI DRIVE NOVATO, CA 94949 (415) 883-9200

SCALE AS SHOWN
JOB NO. 5469

SEPTEMBER 1992
SHEET 4 OF 7 SHEETS

NOTE:
STIPPLED AREAS INDICATE THOSE PORTIONS OF PREVIOUSLY PLATTED LOTS, ROADS AND PATHWAYS NOW BEING RESUBDIVIDED.

DATA AS SHOWN WAS EXTRACTED FROM THE ARCHIVES OF DAPHNE FERNWOOD CEMETERY.

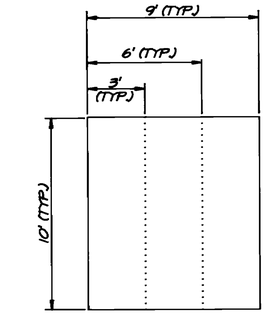


TYPICAL LOT DIVISION OF RESUBDIVIDED AREAS
SCALE: 1" = 5'

MAUSOLEUM (AREA TO BE REMOVED FROM THE SUBDIVIDED PLOTS)

PINE AVENUE

SECTION "F"

FORMERLY A PORTION OF AZALIA PATH

100' @ GRID PER (1 R.M. 68)

N

MADRONA AVENUE

SECTION "E"

CEDAR AVENUE

ORANGE PATH

SECTION "D"

ALMOND PATH

CHESTNUT PATH

GROVE AVENUE

WILLOW AVENUE

FORMERLY A PORTION OF ALMOND PATH

FORMERLY A PORTION OF PEAR PATH

FORMERLY A PORTION OF CHESTNUT PATH

FORMERLY A PORTION OF APPLE PATH

FORMERLY A PORTION OF AZALIA PATH

FORMERLY A PORTION OF CHERRY PATH

FORMERLY A PORTION OF ORCHID PATH

GRAPHIC SCALE

20 0 10 20 40 80

( IN FEET )
1 inch = 20 ft.

# Resubdivision Map Of Daphne Fernwood Cemetery

**Formerly Sausalito Cemetery**
**<1 R.M. 68>**

**A Survey and Dedication of that Certain Parcel of Land Conveyed by Deed Recorded as Document Number 85-04772 and 2711 O.R. 158, Marin County Records.**

**Marin County California**

PREPARED BY:

**I.L. SCHWARTZ ASSOCIATES, INC.**
CIVIL ENGINEERING AND LAND SURVEYING©
79 GALLI DRIVE NOVATO, CA 94949 (415) 883-9200

DATA DISK NO: 6
FIELD BOOK NO: 95
DWG. DISK NO: 88
DWG. FILE: 5469RMS.DWG

A.P.N. 052-100-12 & 13

SCALE AS SHOWN
JOB NO. 5469

SEPTEMBER 1992
SHEET 5 OF 7 SHEETS

CEDAR AVENUE

APPLE PATH

WILLOW AVENUE

CHERRY PATH

ORCHID PATH

ORANGE PATH

SECTION "D"

CHESTNUT PATH

GROVE AVENUE

VIOLET PATH

AZALIA PATH

20.00'

12.00'

6.00'

OAK AVENUE

(SEE DETAIL THIS SHEET)

SECTION "C"

100' GRID PER (1 R.M. 68)

NOTE:
STIPPLED AREAS INDICATE THOSE PORTIONS OF PREVIOUSLY PLATTED LOTS, ROADS AND PATHWAYS NOW BEING RESUBDIVIDED.

DATA AS SHOWN WAS EXTRACTED FROM THE ARCHIVES OF DAPHNE FERNWOOD CEMETERY.

DATA DISK NO: 6
FIELD BOOK NO: 95
DWG. DISK NO: 92
DWG. FILE: 5469RM6.DWG

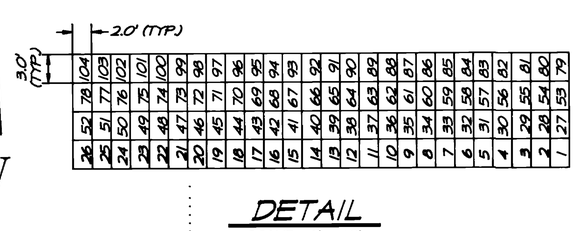


DETAIL
SCALE: 1" = 10'

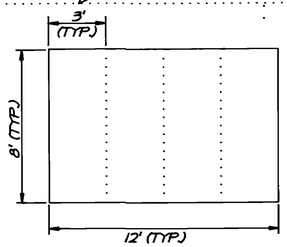


TYPICAL LOT DIVISION
SCALE: 1" = 5'

GRAPHIC SCALE
20 0 10 20 40 80
( IN FEET )
1 inch = 20 ft.

# Resubdivision Map Of Daphne Fernwood Cemetery

Formerly Sausalito Cemetery
<1 R.M. 86>

A Survey and Dedication of
that Certain Parcel of Land Conveyed by Deed
Recorded as Document Number 85-04772
and 2711 O.R. 158, Marin County Records.

Marin County California

A.P.N. 052-100-12 & 13

PREPARED BY:

I.L. SCHWARTZ ASSOCIATES, INC.
CIVIL ENGINEERING AND LAND SURVEYING©
79 GALLI DRIVE NOVATO, CA 94949 (415) 883-9200

SCALE AS SHOWN
JOB NO. 5469

SEPTEMBER 1992
SHEET 6 OF 7 SHEETS

GRAPHIC SCALE

20 0 10 20 40 80

( IN FEET )
1 inch = 20 ft.

N

NOTE:
STIPPLED AREAS INDICATE THOSE PORTIONS OF PREVIOUSLY PLATTED LOTS, ROADS AND PATHWAYS NOW BEING VACATED FOR EXISTING USES.

DATA AS SHOWN WAS EXTRACTED FROM THE ARCHIVES OF DAPHNE FERNWOOD CEMETERY.

FERN GARDEN #1 (AREA TO BE REMOVED FROM THE SUBDIVIDED PLOTS)

SAUSALITO AVENUE

CHAPEL, CREMATORY & ADMINISTRATION BLDG. (AREA TO BE REMOVED FROM THE SUBDIVIDED PLOTS)

APPLE PATH

SECTION "H"

CHERRY PATH

ORCHID PATH

ORANGE PATH

LAUREL AVENUE

ALMOND PATH

CHESTNUT PATH

SECTION "G"

100' @ GRID PER (1 R.M. 68)

FERN GARDEN #2 (AREA TO BE REMOVED FROM THE SUBDIVIDED PLOTS)

AZALIA PATH

PINE AVENUE

MAUSOLEUM (AREA TO BE REMOVED FROM THE SUBDIVIDED PLOTS)

40.00' (TYP.)

SECTION "F"

# Resubdivision Map Of Daphne Fernwood Cemetery

Formerly Sausalito Cemetery
<1 R.M. 68>

A Survey and Dedication of
that Certain Parcel of Land Conveyed by Deed
Recorded as Document Number 85-04772
and 2711 O.R. 158, Marin County Records.

Marin County California

PREPARED BY:

I.L. SCHWARTZ ASSOCIATES, INC.
CIVIL ENGINEERING AND LAND SURVEYING©
79 GALLI DRIVE NOVATO, CA 94949 (415) 883-9200

DATA DISK NO: 6
FIELD BOOK NO: 95
DWG. DISK NO: 88
DWG. FILE: 5469RM7.DWG

A.P.N. 052-100-12 & 13

SCALE AS SHOWN
JOB NO. 5469

SEPTEMBER 1992
SHEET 7 OF 7 SHEETS