SUBDIVISION OF LOT 94
BUSH TRACT
MARIN CO.

Scale 20 ft. to 1 inch.

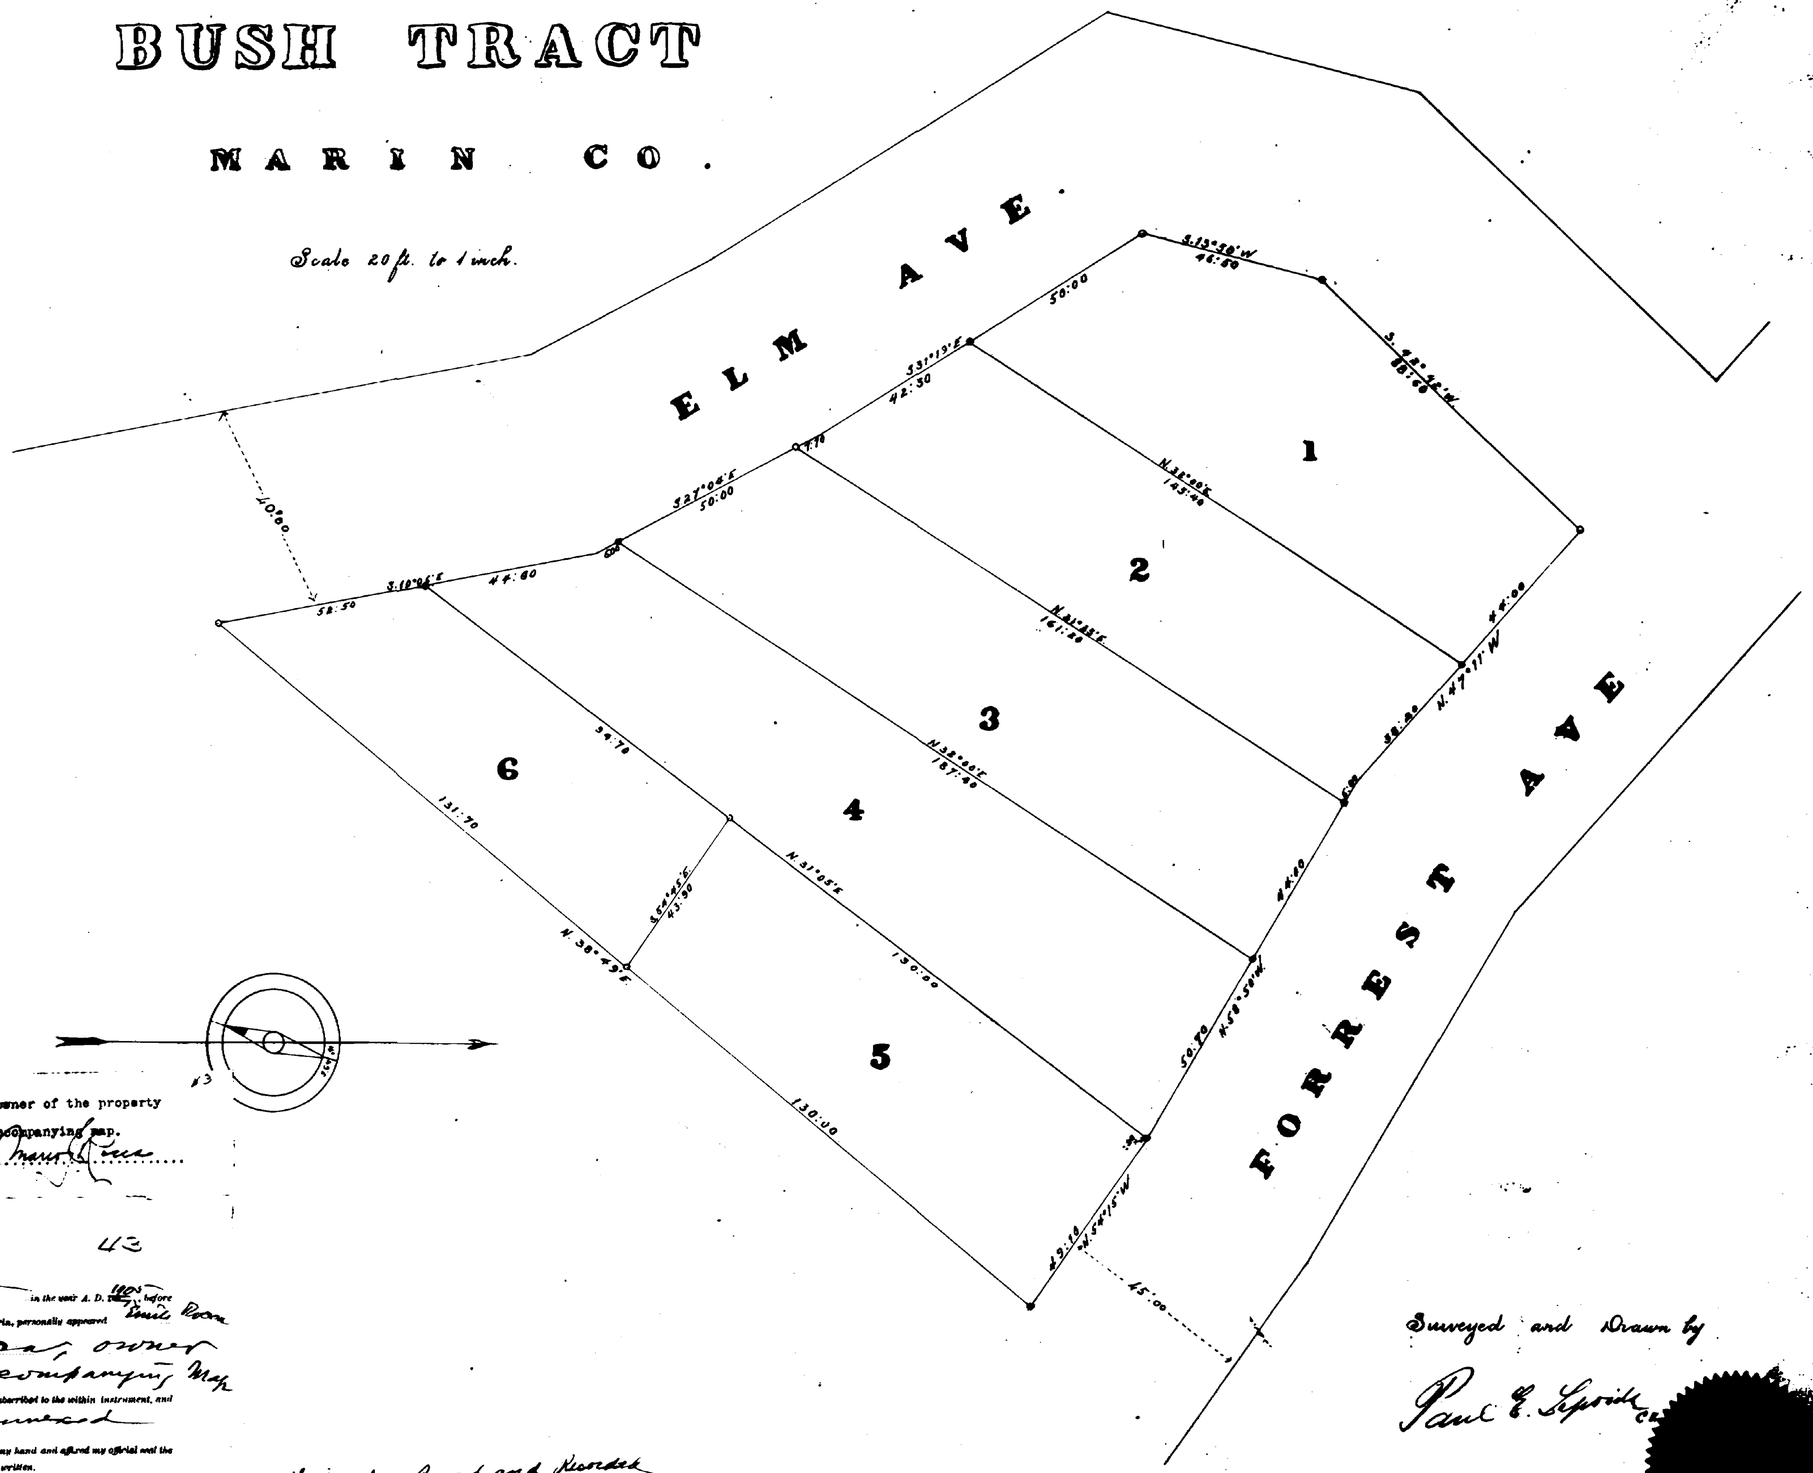

I, the undersigned, Mario J. Rocca, that I am the owner of the property laid out and subdivided and described in the accompanying map.

Witness Emile Rocca ..... Mario J. Rocca

STATE OF CALIFORNIA, County of Marin. } ss.

43

On this 23rd day of November in the year A. D. 1905 before me, M. C. SUFFICY, a Notary Public in and for the said County of Marin, personally appeared Mario J. Rocca, owner of the land laid out on accompanying Map known to me to be the person described in and whose name is subscribed to the within instrument, and acknowledged that he executed the same. Words annexed

In Witness Whereof I have hereunto set my hand and affixed my official seal the day and year in the certificate first above written.

M. C. Sufficy
Notary Public in and for Marin County, State of California.

Surveyed and Drawn by

Paul E. Sproule C.E.

Nov 10, 1905.

Filed for Record and Recorded at Mario J. Rocca Nov 23 A.D. 1905 at 57 past 2 o'clock P.M.

E. J. Conroy