7-PM-83

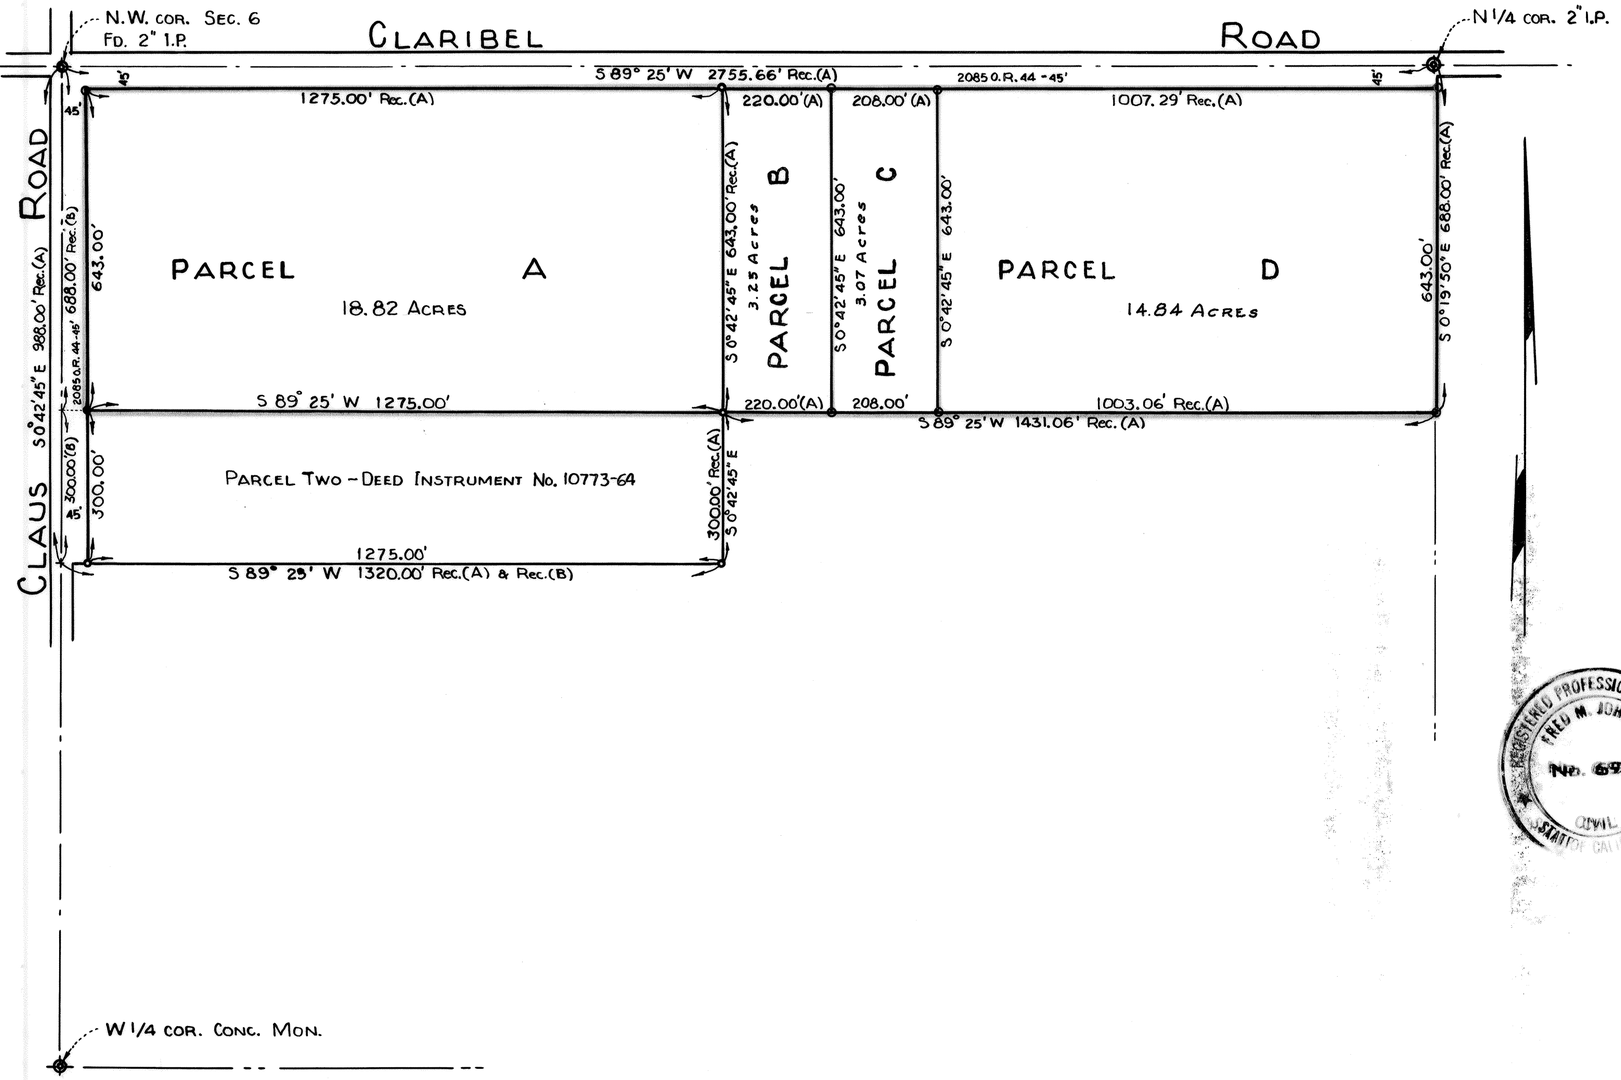

Filed ~~for record~~ this 27 day of Oct., 1969 at 1:00 P. M. in Book 7 of Parcel Maps at Page 83, at the request of the County Surveyor.

Fee $5.00 paid Instrument No. 35742

STEVE R. NELSON
COUNTY RECORDER

DEPUTY RECORDER

This map has been examined this 27th day of OCT., 1969 for conformance with the requirements of Section 11575 of the Subdivision Map Act.

RICHARD G. BARHITE
County Surveyor

By Deputy Surveyor

This map was prepared by me or under my direction and is based upon a field survey in conformance with the requirements of the Subdivision Map Act at the request of J. & N. SHASTID 1020 CAROLYN AVE MODESTO, CALIF.

I hereby certify that it conforms to the approved Tentative Map and the conditions of approval thereof; That all provisions of applicable state law and local ordinances have been complied with.

Fred M. Johnson
Fred M. Johnson, R. C. E. 6915

REGISTERED PROFESSIONAL ENGINEER FRED M. JOHNSON No. 6915 CIVIL STATE OF CALIFORNIA

- ○ INDICATES 3/4" IRON PIPE FOUND.(R.C.E.6915)
- ● " " " " SET.(TAGGED R.C.E.6915)

Rec.(A) BOOK 1 PARCEL MAPS, PAGE 55
Rec.(B) DEED INSTRUMENT NO. 10773-1964

BASIS OF BEARINGS: BEARING OF S 89° 25' W FOR CLARIBEL ROAD AS RECORDED IN BOOK 1 PARCEL MAPS, PAGE 55, STANISLAUS COUNTY RECORDS.

NOTE:

AREA INCLUDED WITHIN THE BLUE BORDER PLUS ADJOINING ROADS IS DESCRIBED AS PARCEL 1 OF DEEDS RECORDED AS INSTRUMENT NO. 10773-64

AMENDED PARCEL MAP
BOOK 1 PARCEL MAPS, AT PAGE 55
SECTION 6, T3S, R10E, M.D.B. & M.
STANISLAUS COUNTY

SCALE: 1" = 200' OCT., 1969

FRED M. JOHNSON
CONSULTING CIVIL ENGINEER
1014 A - 12TH ST. MODESTO, CALIF.

7-PM-83

FILE NO. 364.2173-A