PARCEL MAP NO. 1276 FOR FLORENCE HARVEY

83-O.P-446 A DIVISION OF R/S 9/M/50
BEING A PORTION OF THE NW 1/4 OF THE SE 1/4 OF SECTION 20, T6N, R12E, MDM
AMADOR COUNTY CALIFORNIA
OCTOBER 1973 SCALE: 1"=50'

Y & E COMPANY - ENGINEERS
3035 GRANGE AVENUE
STOCKTON, CALIFORNIA

SURVEYOR'S CERTIFICATE

THIS MAP WAS PREPARED BY ME OR UNDER MY DIRECTION AND IS BASED UPON A FIELD SURVEY IN CONFORMANCE WITH THE REQUIREMENTS OF THE SUBDIVISION MAP ACT AT THE REQUEST OF FLORENCE HARVEY IN JULY 1973. I HEREBY CERTIFY THAT ALL PROVISIONS OF APPLICABLE STATE LAW AND LOCAL ORDINANCES HAVE BEEN COMPILED WITH.

M. D. Engrahm
M. D. ENGRAHM RCE 11591

COUNTY SURVEYOR'S CERTIFICATE

THIS MAP HAS BEEN EXAMINED THIS 20th DAY OF NOV, 1973. FOR CONFORMANCE WITH THE REQUIREMENTS OF SECTION 11575 OF THE SUBDIVISION MAP ACT.

Keith J. Inman L.S. 2774
AMADOR COUNTY SURVEYOR

RECORDER'S CERTIFICATE

FILED THIS 30th DAY OF Nov. 1973, AT 2:32 P.M., IN BOOK 23 OF MAPS AND PLATS AT PAGE 76 AT THE REQUEST OF THE AMADOR COUNTY SURVEYOR.

FEE $5.00 paid

Cynthia Sutton
By Juliana Lovingier
AMADOR COUNTY RECORDER

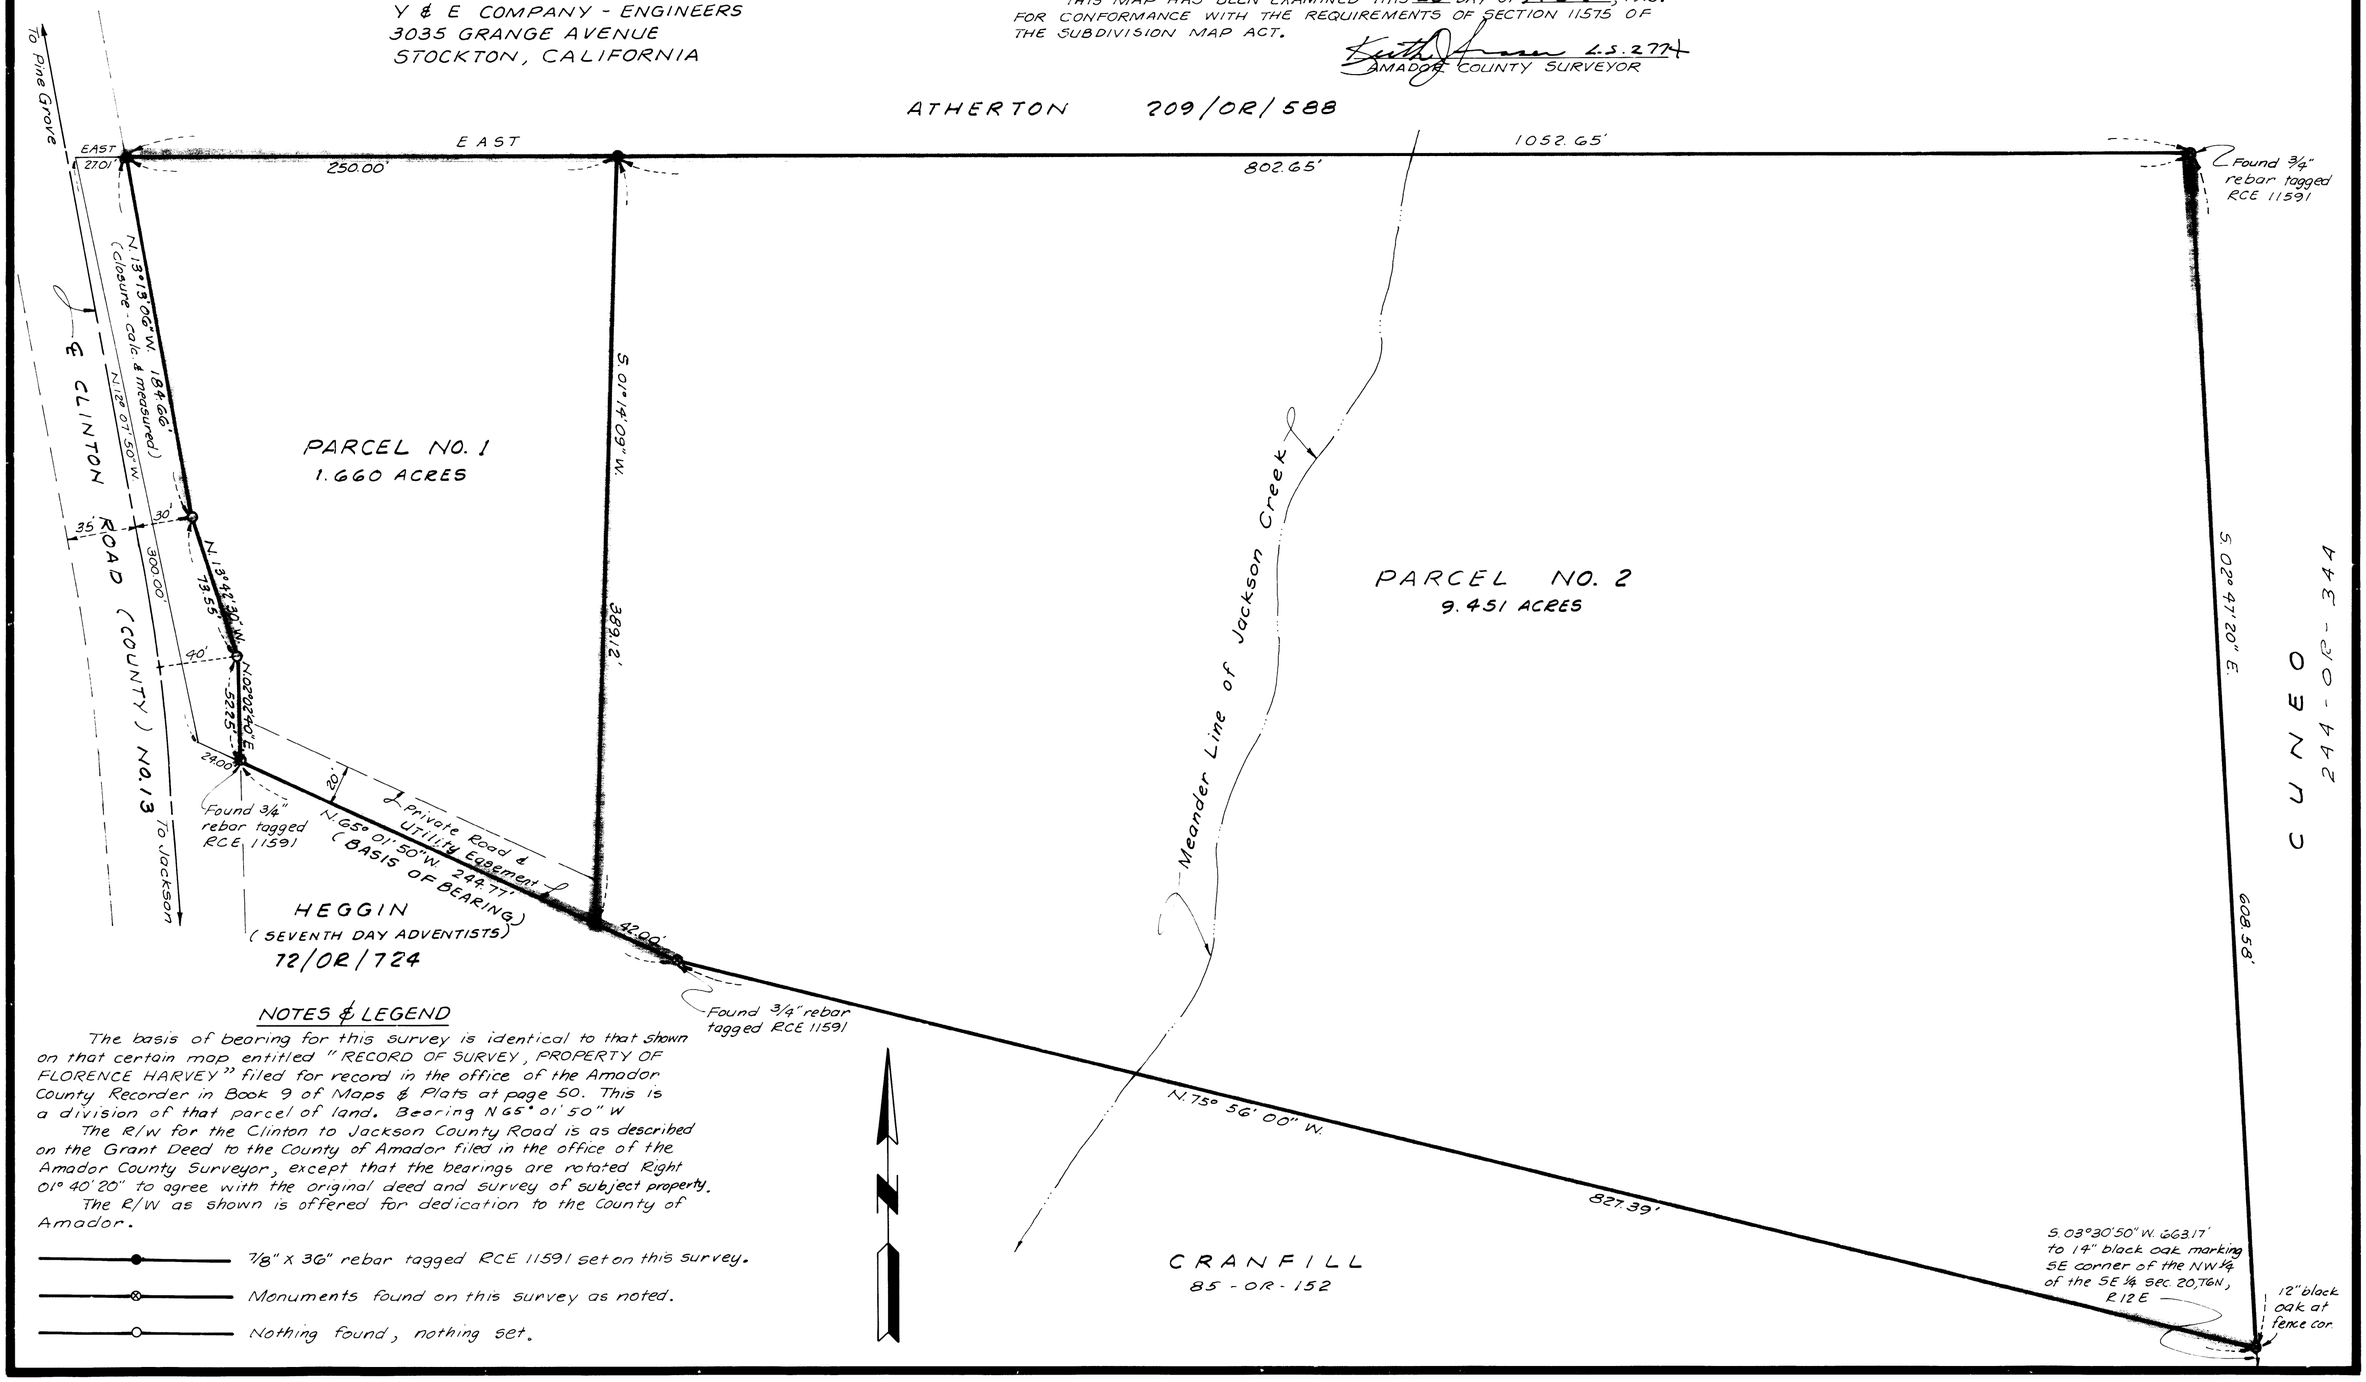

NOTES & LEGEND

The basis of bearing for this survey is identical to that shown on that certain map entitled "RECORD OF SURVEY, PROPERTY OF FLORENCE HARVEY" filed for record in the office of the Amador County Recorder in Book 9 of Maps & Plats at page 50. This is a division of that parcel of land. Bearing N 65° 01' 50" W

The R/W for the Clinton to Jackson County Road is as described on the Grant Deed to the County of Amador filed in the office of the Amador County Surveyor, except that the bearings are rotated Right 01° 40' 20" to agree with the original deed and survey of subject property.

The R/W as shown is offered for dedication to the County of Amador.

- 7/8" X 36" rebar tagged RCE 11591 set on this survey.
- Monuments found on this survey as noted.
- Nothing found, nothing set.